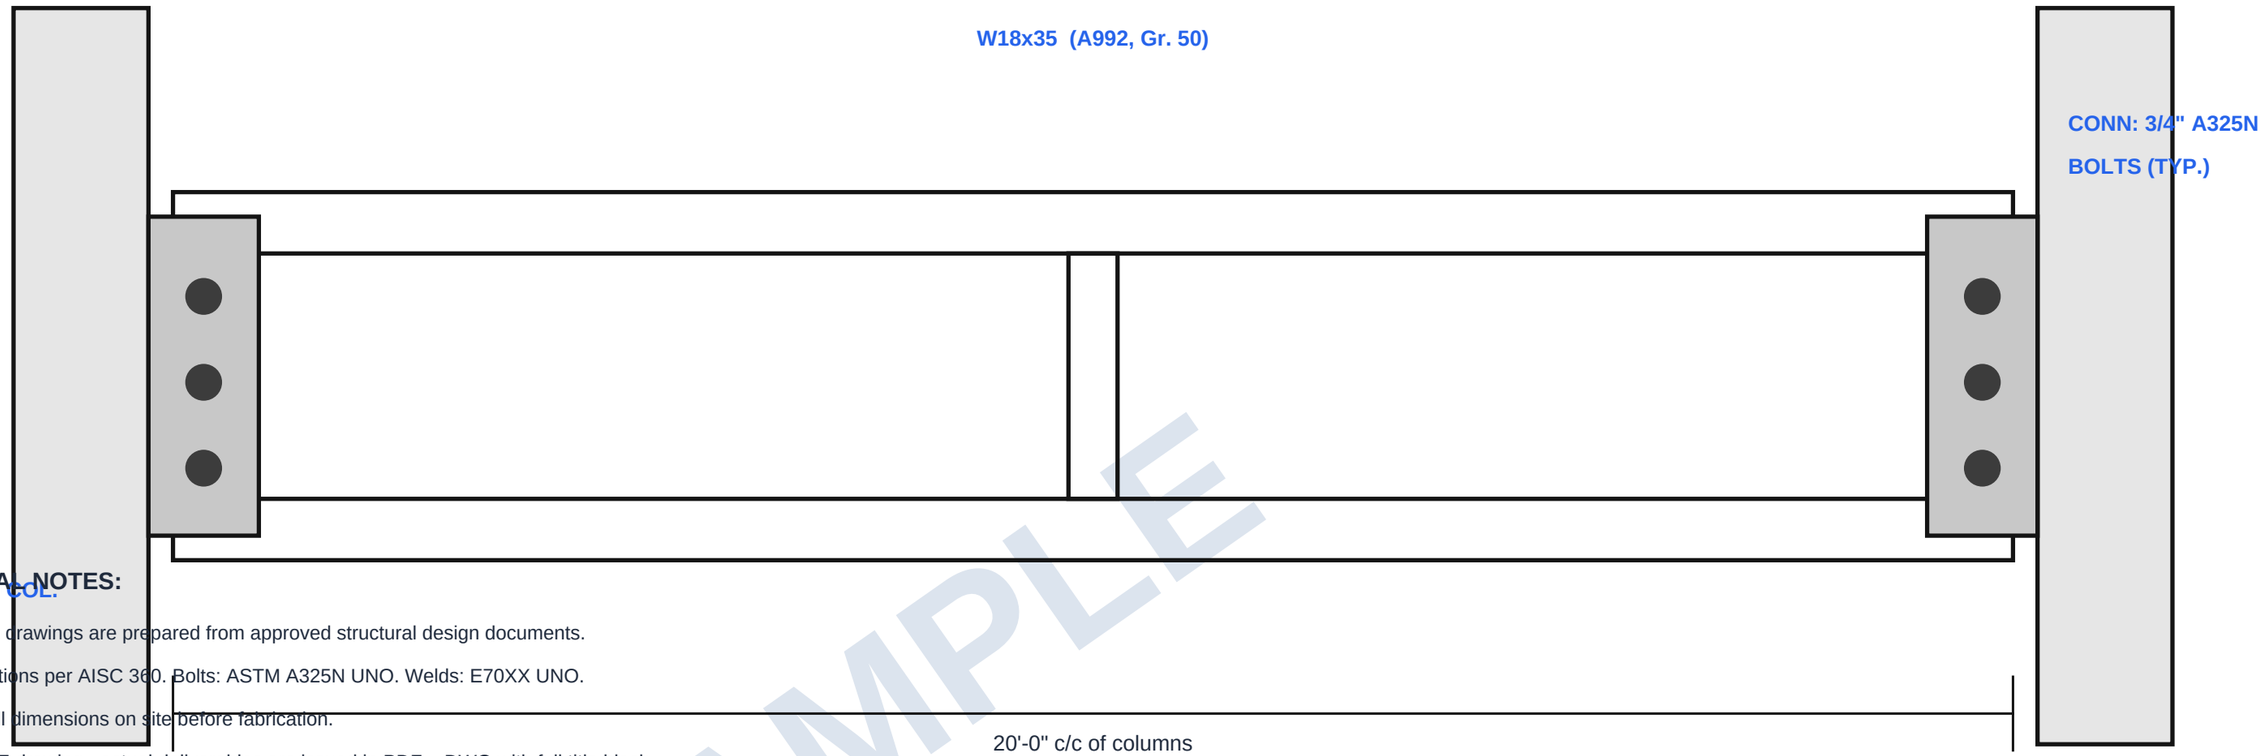


GENERAL NOTES:

1. All shop drawings are prepared from approved structural design documents.
2. Connections per AISC 360. Bolts: ASTM A325N UNO. Welds: E70XX UNO.
3. Verify all dimensions on site before fabrication.
4. SAMPLE drawing - actual deliverables are issued in PDF + DWG with full title block.

SAMPLE

SAMPLE - STRUCTURAL STEEL SHOP DRAWING

CivilPro Engineering Services | BEAM B1 - W18x35 | Scale: 3/4" = 1'-0"

Sheet S-101 | Date: Oct 2026 | For illustration only - not for construction

STATUS: SAMPLE